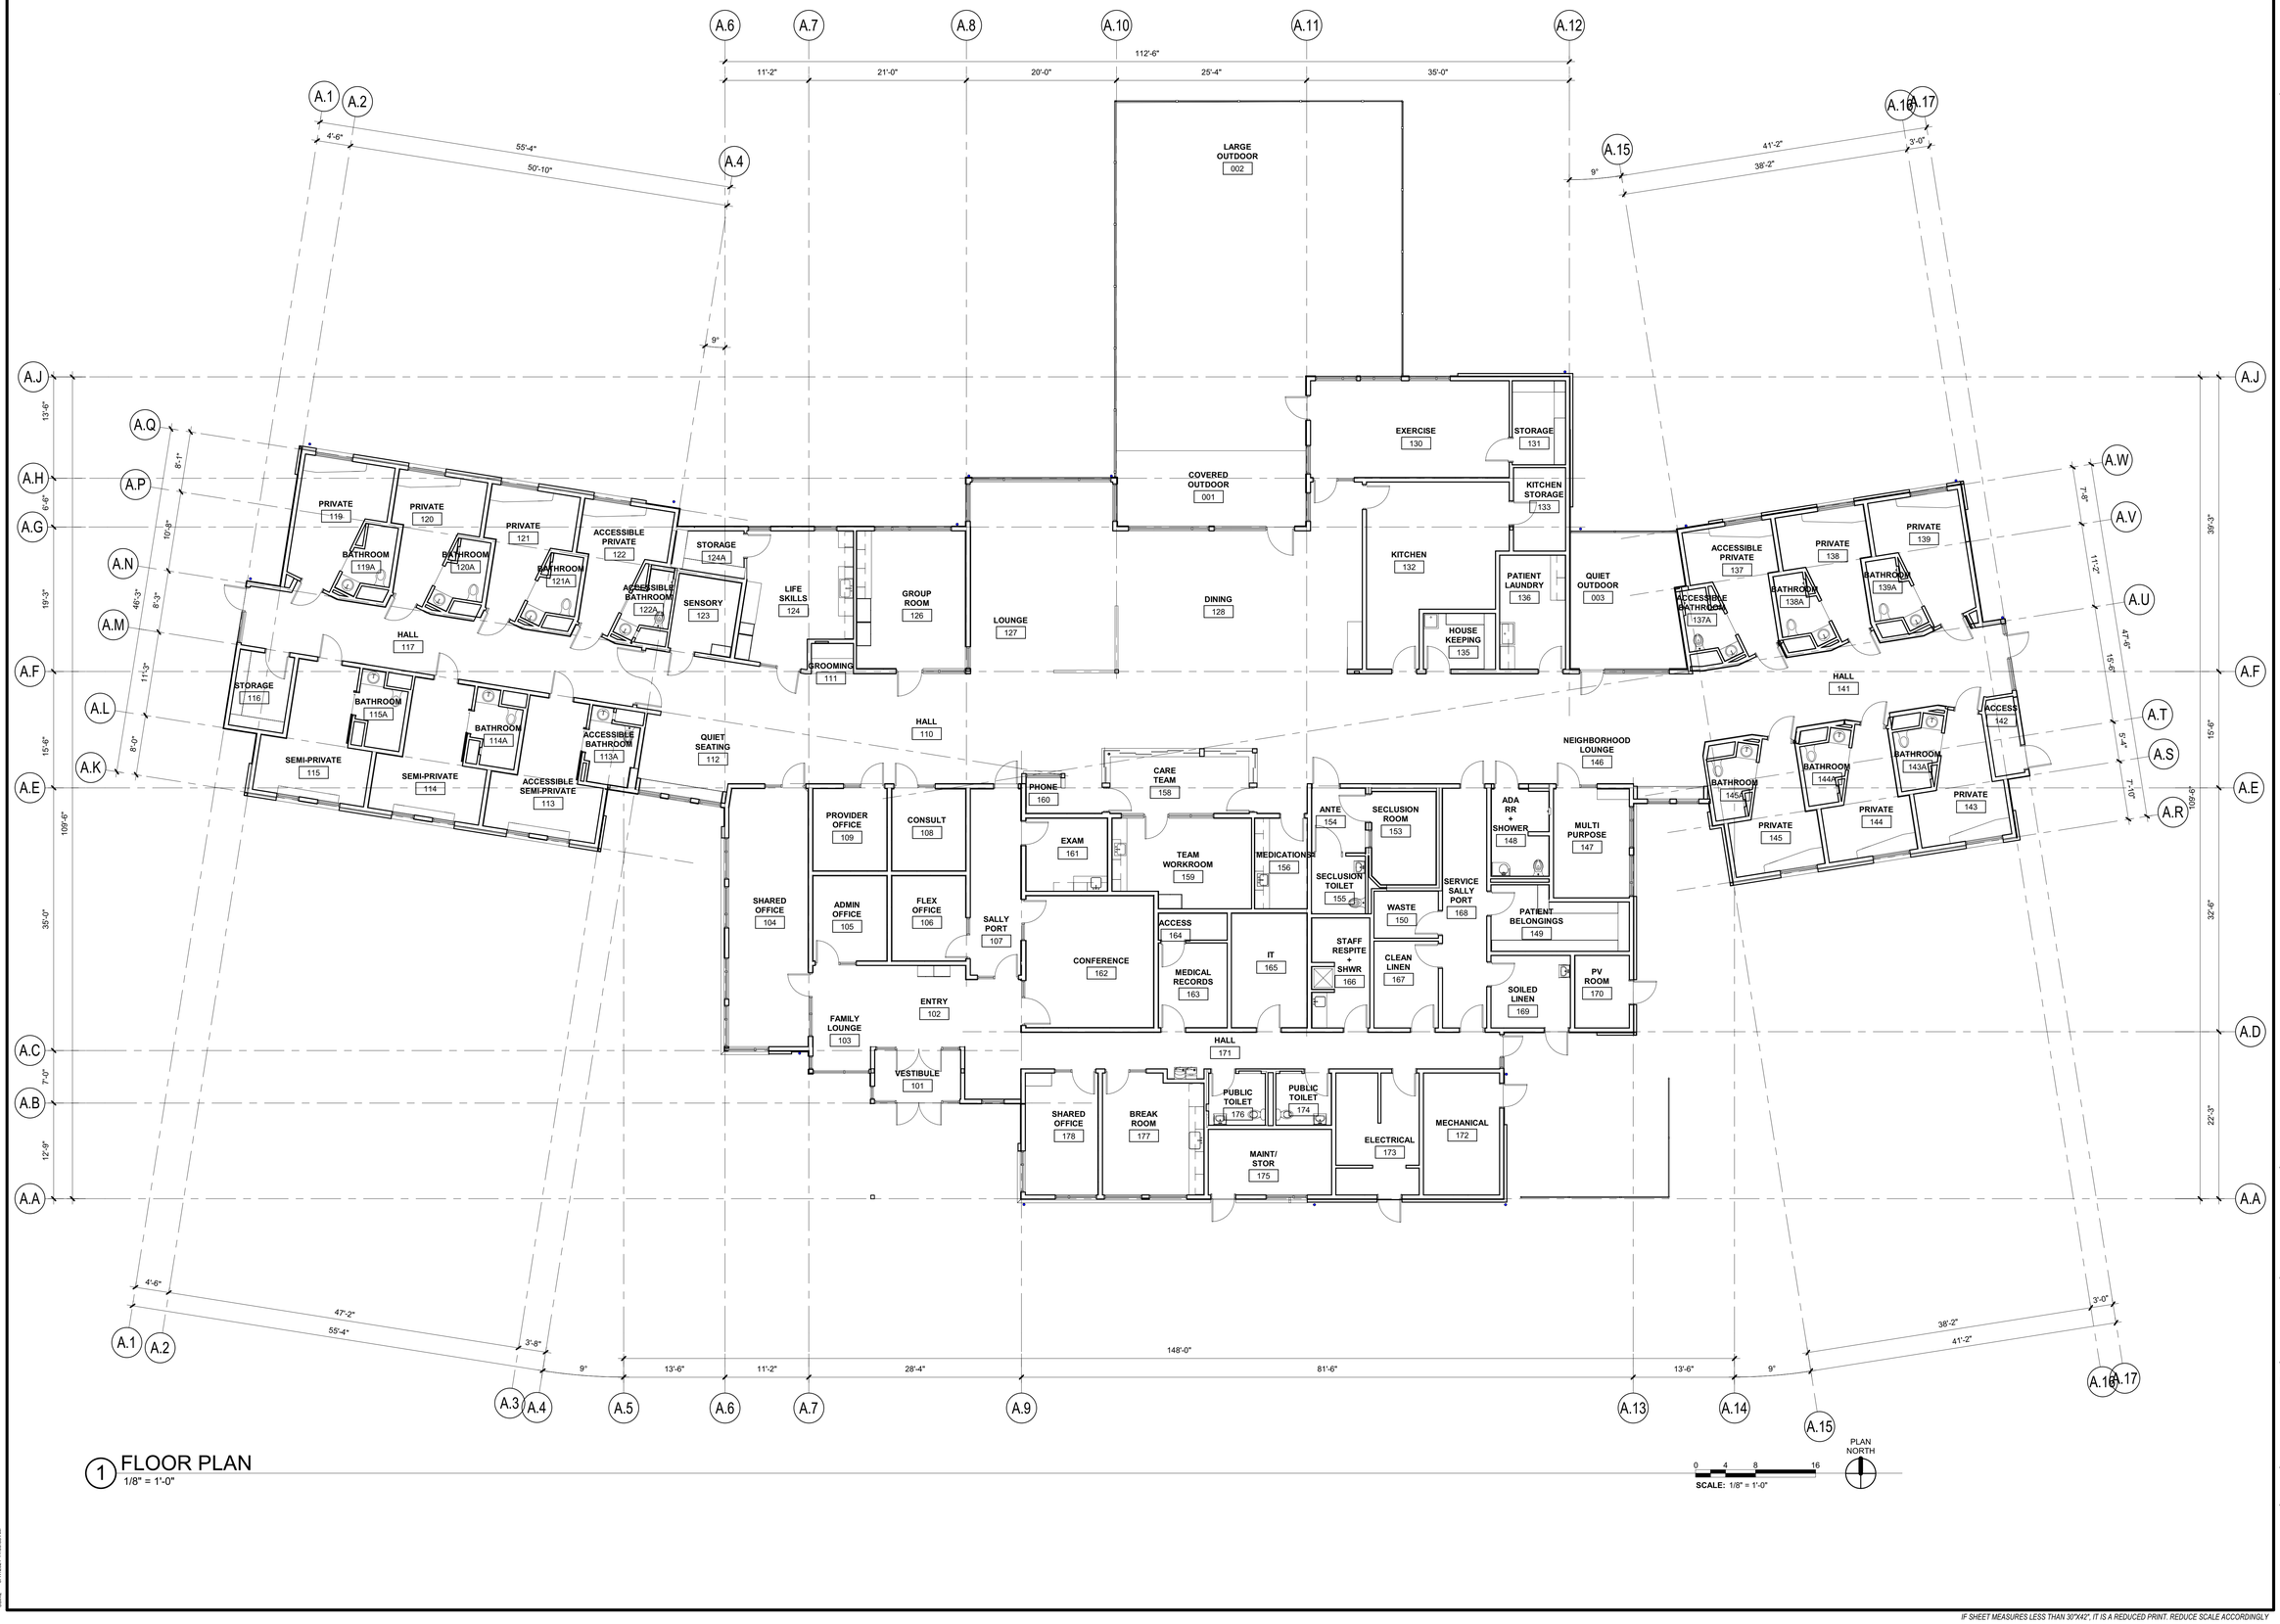

1 FLOOR PLAN
1/8" = 1'-0"

IF SHEET MEASURES LESS THAN 30"X42", IT IS A REDUCED PRINT. REDUCE SCALE ACCORDINGLY

bcra
T 253.627.4367 F 253.627.4386 WWW.BCRADESIGN.COM
2106 PACIFIC AVENUE, SUITE 300, TACOMA, WA 98402

SEAL

PROJECT
DEPARTMENT OF SOCIAL AND HEALTH SERVICES
2020-472 BH 46 BED COMMUNITY RTF
20945 GERMANY CIRCLE
RIDGEFIELD, WA 98642

REVISIONS

DATE
6.18.2021
BCRA NO.
19093
DRAWN BY: Author
REVIEWED BY:
SHEET TITLE
FLOOR PLAN

bcra
© COPYRIGHT 2021 - BCRA, INC. ALL RIGHTS RESERVED

SHEET
A-100
PROGRESS

3/4x3 6/17/2021 11:09:36 AM