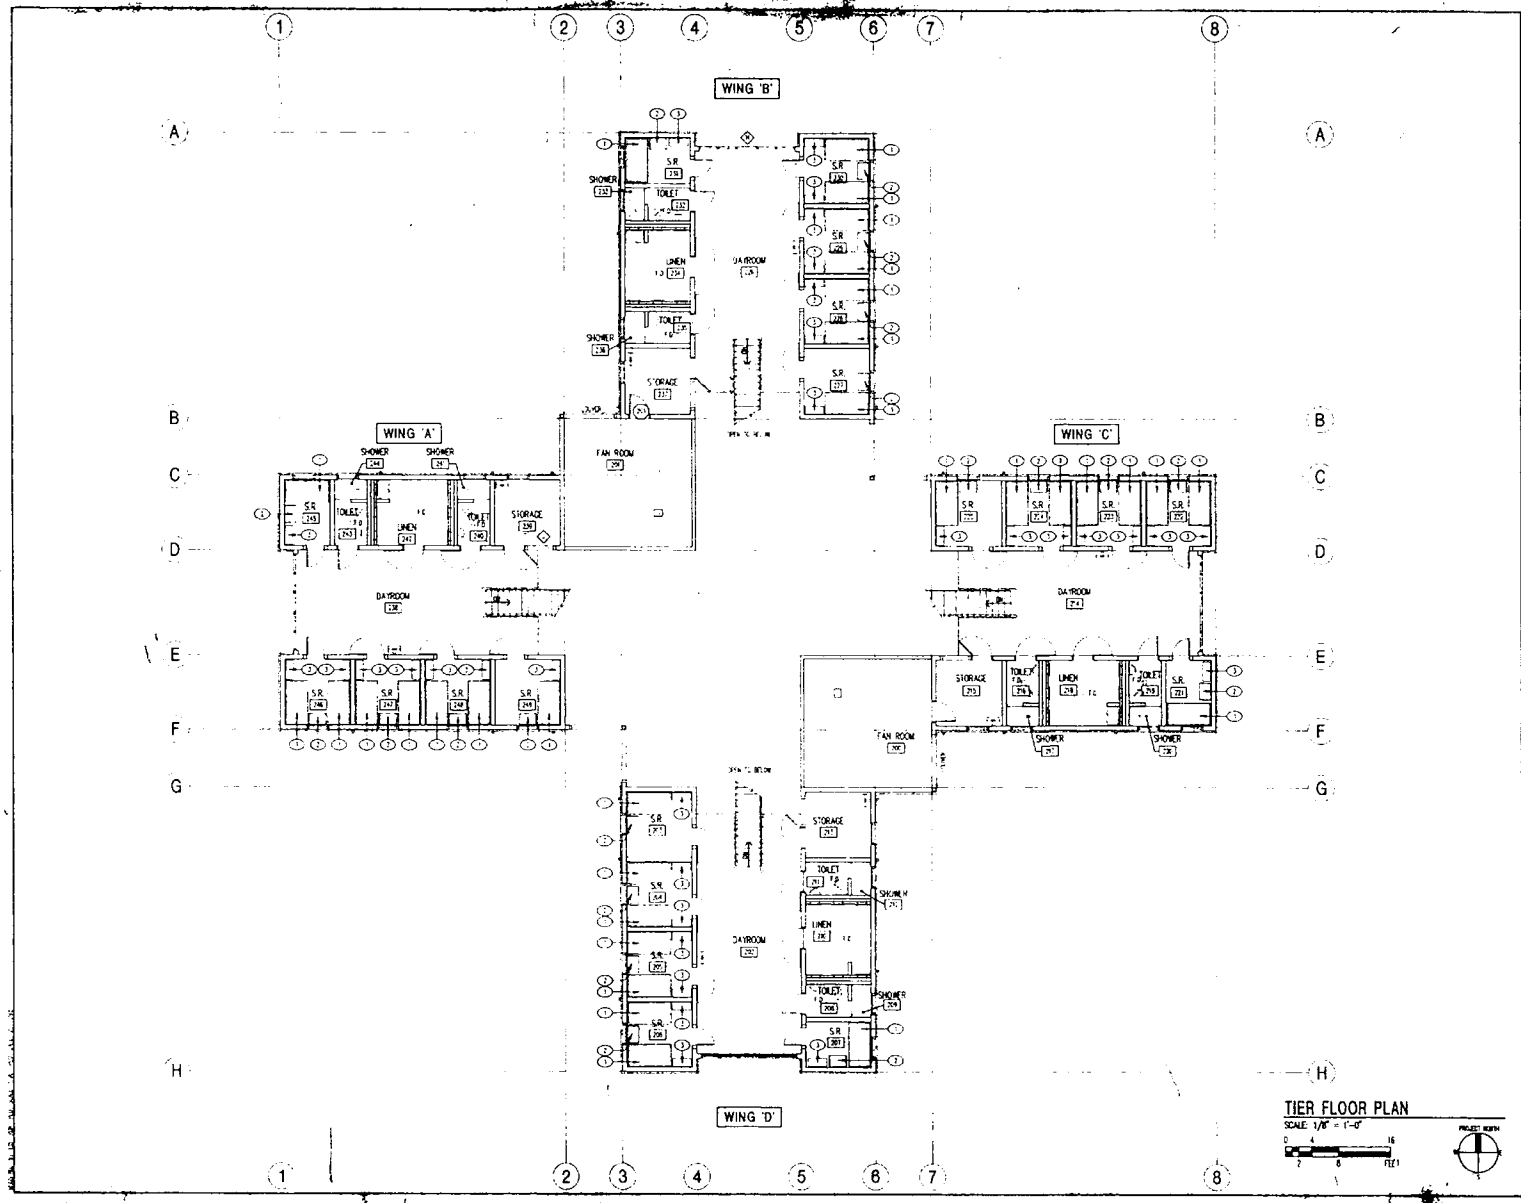

KEYNOTES

1. METAL BUNK, REFER TO 1/A5.04
2. WALL MOUNTED DESK, REFER TO 7/A5.04
3. WALL MOUNTED CUBBY REFER TO 6/A5.04

LEGEND

GENERAL NOTES

SQUARE FOOTAGE

FIRST FLOOR	9,559 SQ. FT.
TIER FLOOR	7,059 SQ. FT.
TOTAL BUILDING	16,618 SQ. FT.

REVISION | BY

MASIN SANFORD GABRIELSE & SCHOENFELDT ARCHITECTS
510 SOUTH CAPITOL WAY, OLYMPIA, WA 98501 (360) 943-6774 FAX: (360) 352-7005

REGISTERED ARCHITECT JAMES GABRIELSE STATE OF WASHINGTON

STATE PROJECT NO. 98-402

TIER FLOOR FURNISHING PLAN
TWO - 64 BED MEDIUM SECURITY HOUSING UNITS
MAPLE LANE SCHOOL
20311 OLD HIGHWAY 9 SW
CENTRALIA, WA 98531-8699

DATE FEB. 1998
JOB 98-402
DRAWING
A6.02
SHEET 64 OF 109 SHEETS