GENERAL NOTE

Indicates existing (6) housing units to be demolished and removed from site. This work is not in this contract. Work to be completed under separate contract at later date.

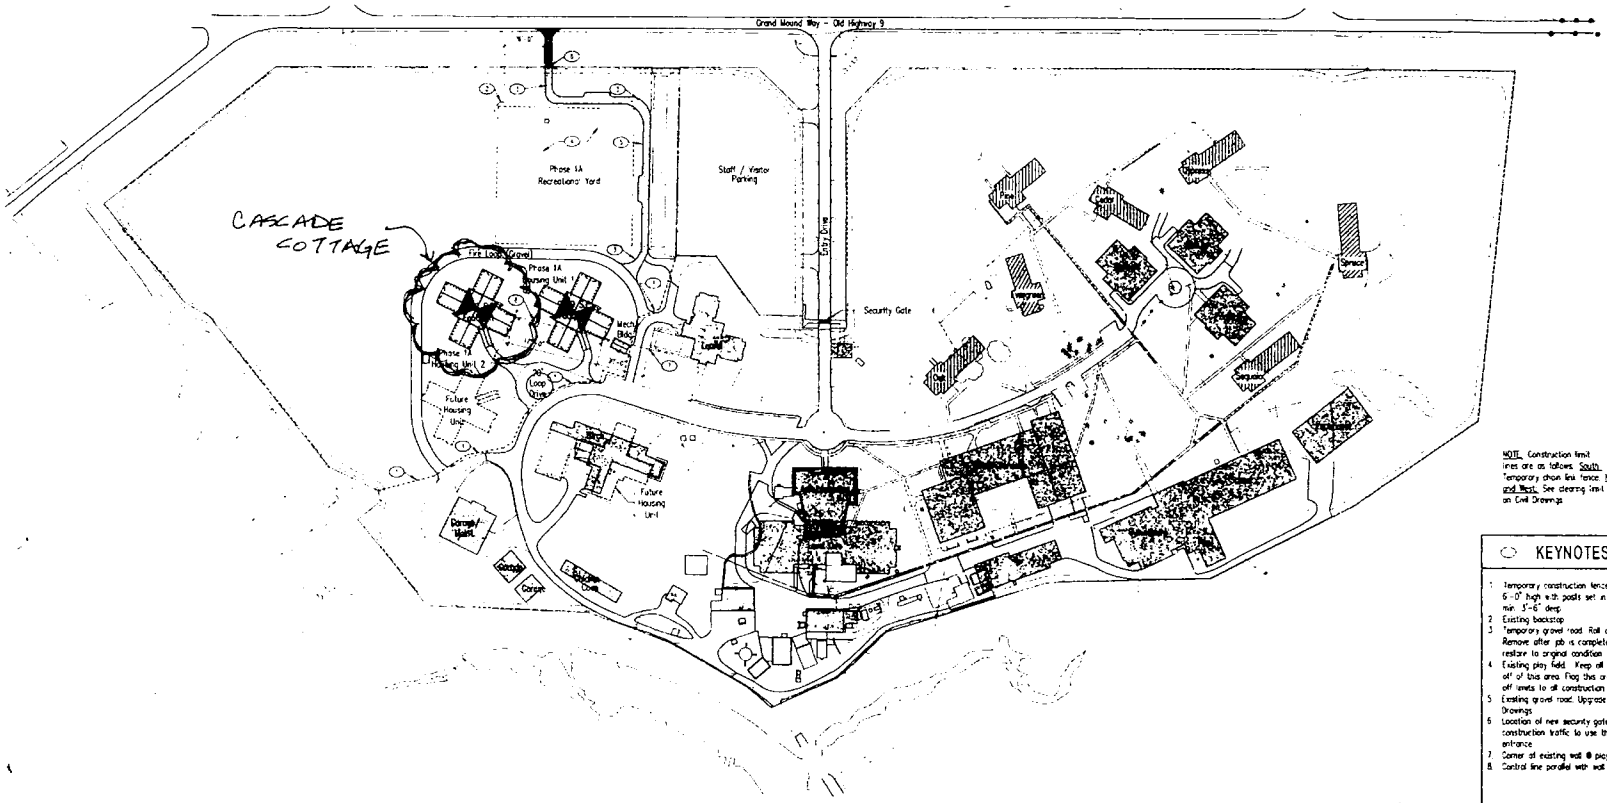

NOTE: Construction limit lines are as follows: South: Temporary chain link fence. North, East and West: See clearing limit lines on Civil Drawings.

KEYNOTES

1. Temporary construction fence. Chain link 6'-0" high with posts set in concrete min. 3'-6" deep.
2. Existing backstop
3. Temporary gravel road. Roll and compact. Remove after job is complete and restore to original condition. See Civil Dwg's.
4. Existing play field. Keep all construction off of this area. Flag this area and rope off limits to all construction traffic.
5. Existing gravel road. Upgrade as per Civil Drawings.
6. Location of new security gate. All construction traffic to use this new entrance.
7. Corner of existing wall @ play yard.
8. Control line parallel with wall @ play yard.

SITE PLAN
SCALE: 1" = 100'-0"

REVISION	BY

MASINI SANFORD GABRIELSE & SCHOENFELDT ARCHITECTS
510 SOUTH CAPITOL WAY, OLYMPIA, WA 98501 (360) 943-6774 FAX: (360) 352-7005

REGISTERED ARCHITECT JAMES S. GABRIELSE STATE OF WASHINGTON

STATE PROJECT NO. 98-402

SITE PLAN
TWO - 64 BED MEDIUM SECURITY HOUSING UNITS
MAPLE LANE SCHOOL
20311 OLD HIGHWAY 9 SW
CENTRALIA, WA. 98531-9699

DATE FEB 1998
JOB 98-402
DRAWING
A1.01
SHEET 2 of 109 SHEETS