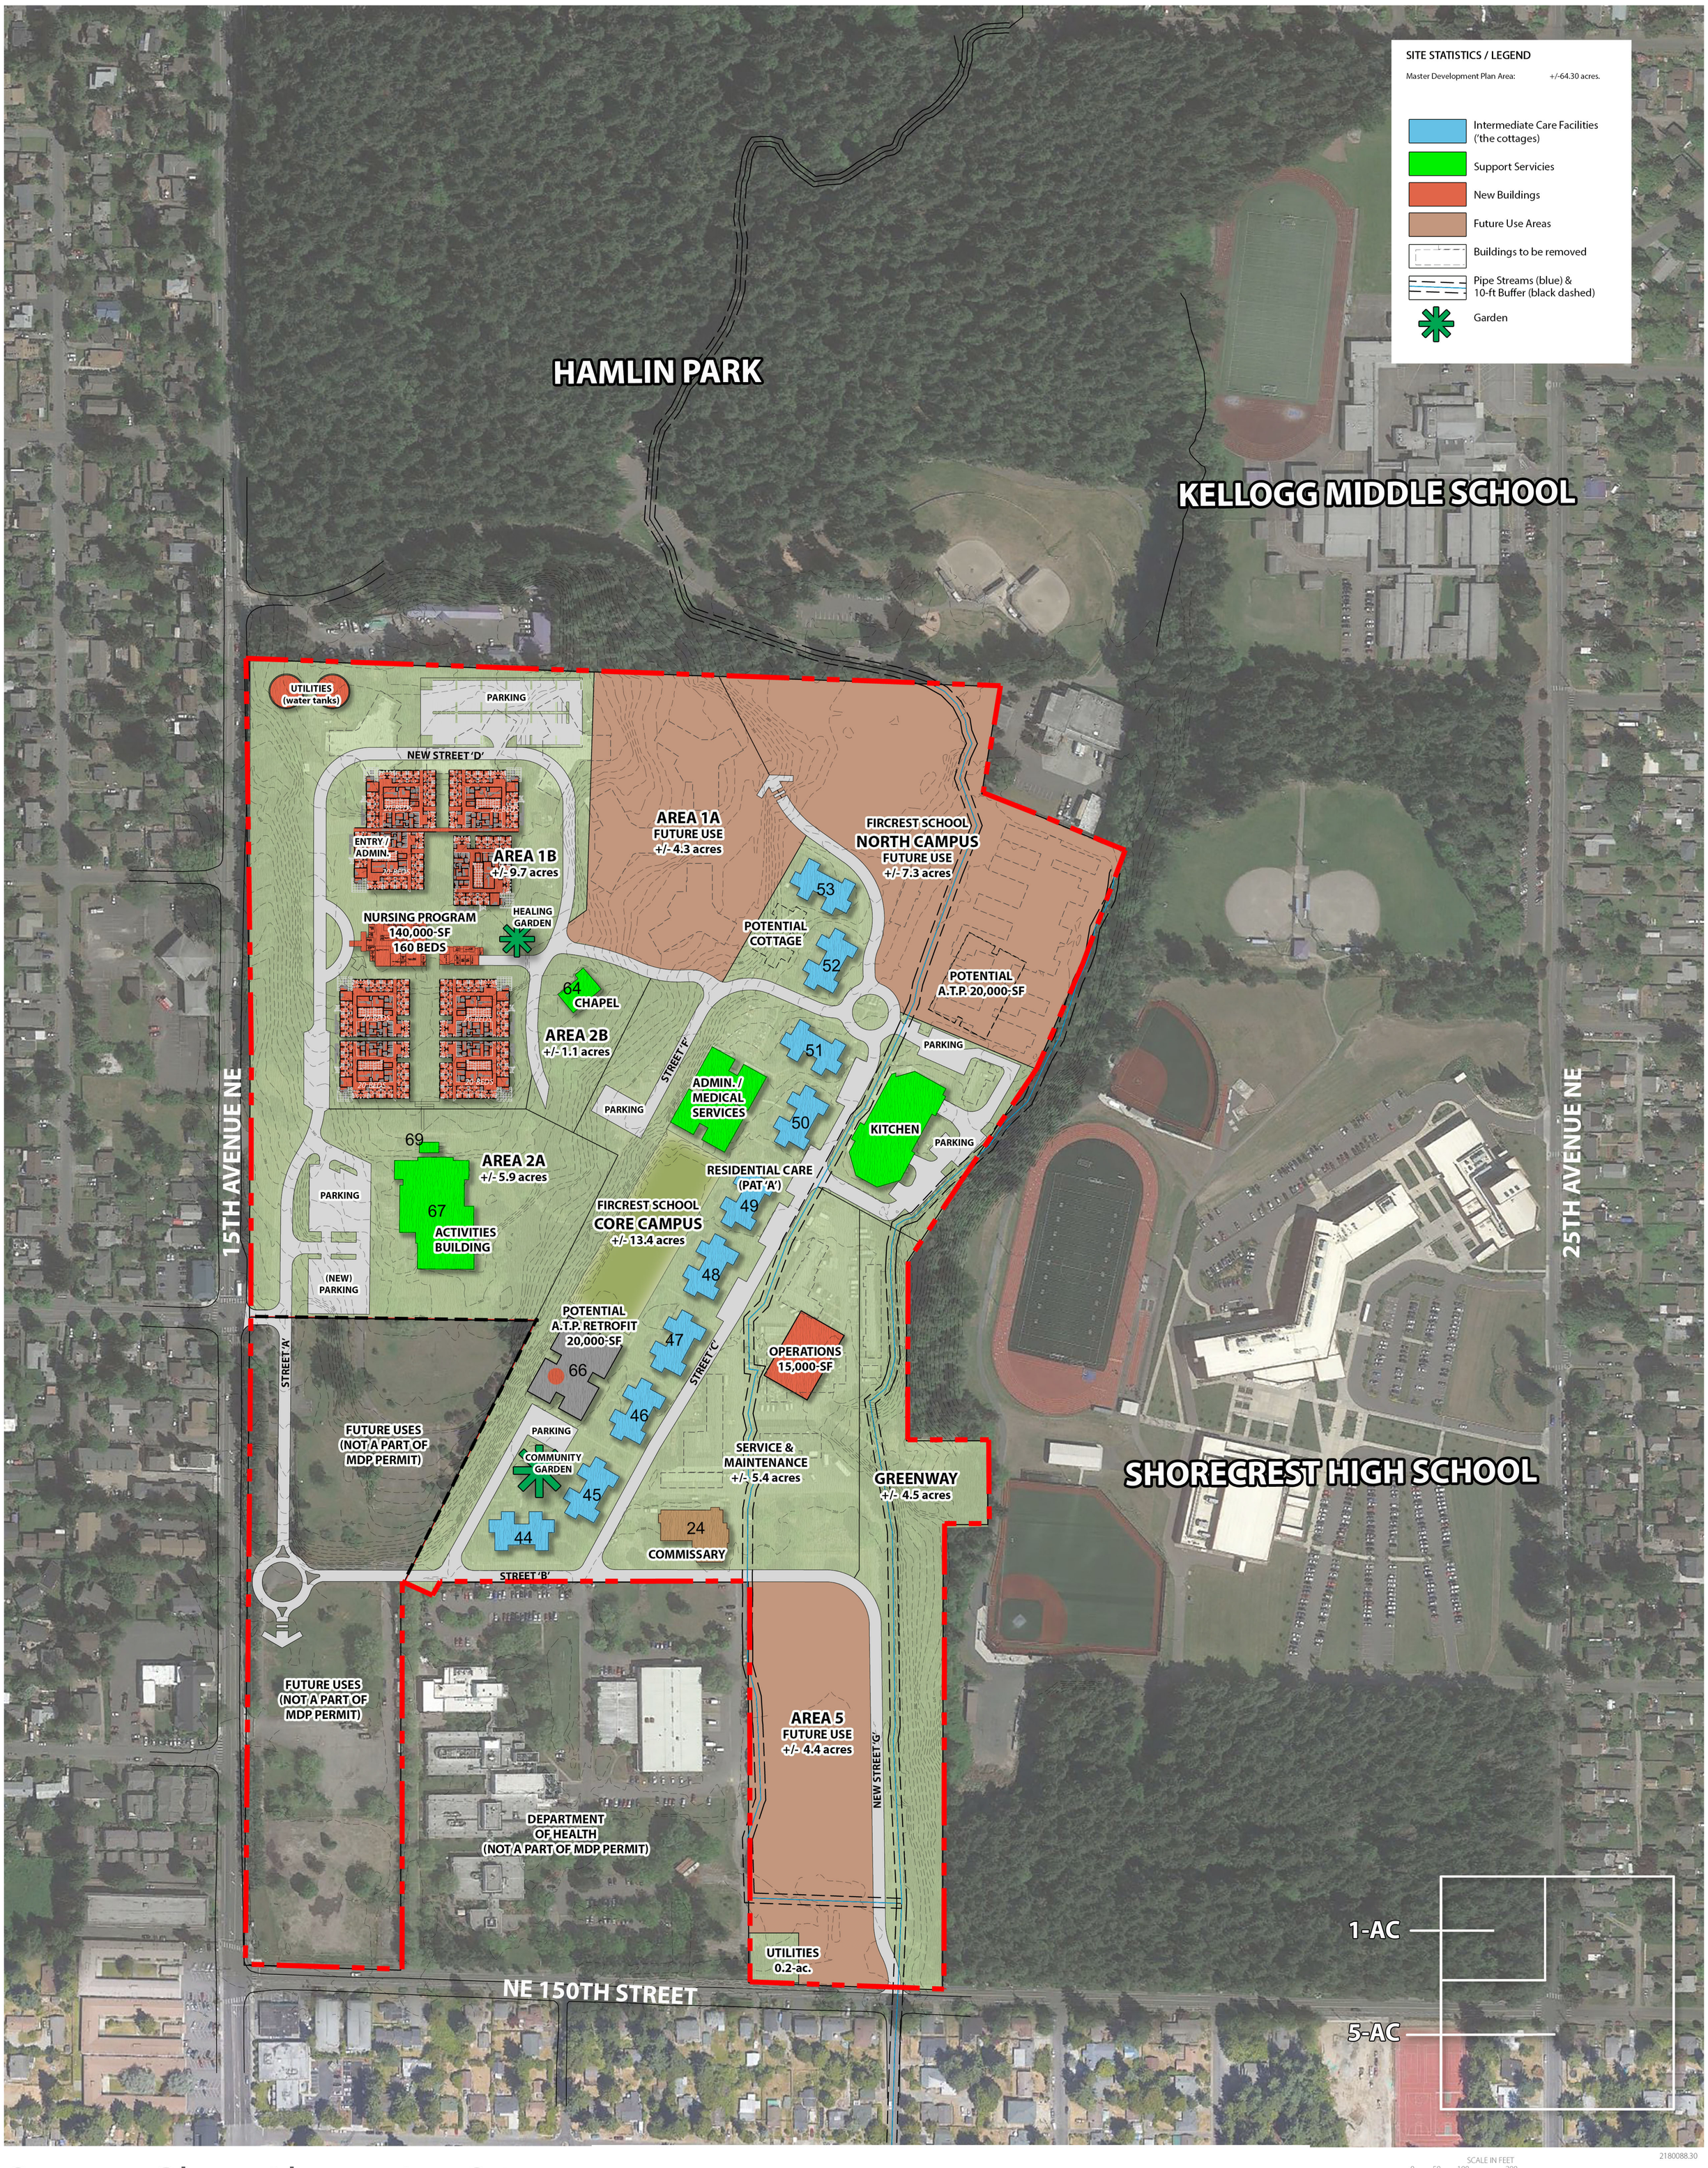

Concept Plan - Alternative C.1.

Fircrest Campus Master Development Plan

Architect Feasibility Study Layout (Summer 2018)

Working Draft / For Planning Purposes only

2180088.30

SCALE IN FEET
0 50 100 200

Date: 2018-11-13

Shoreline, Washington

AHBL